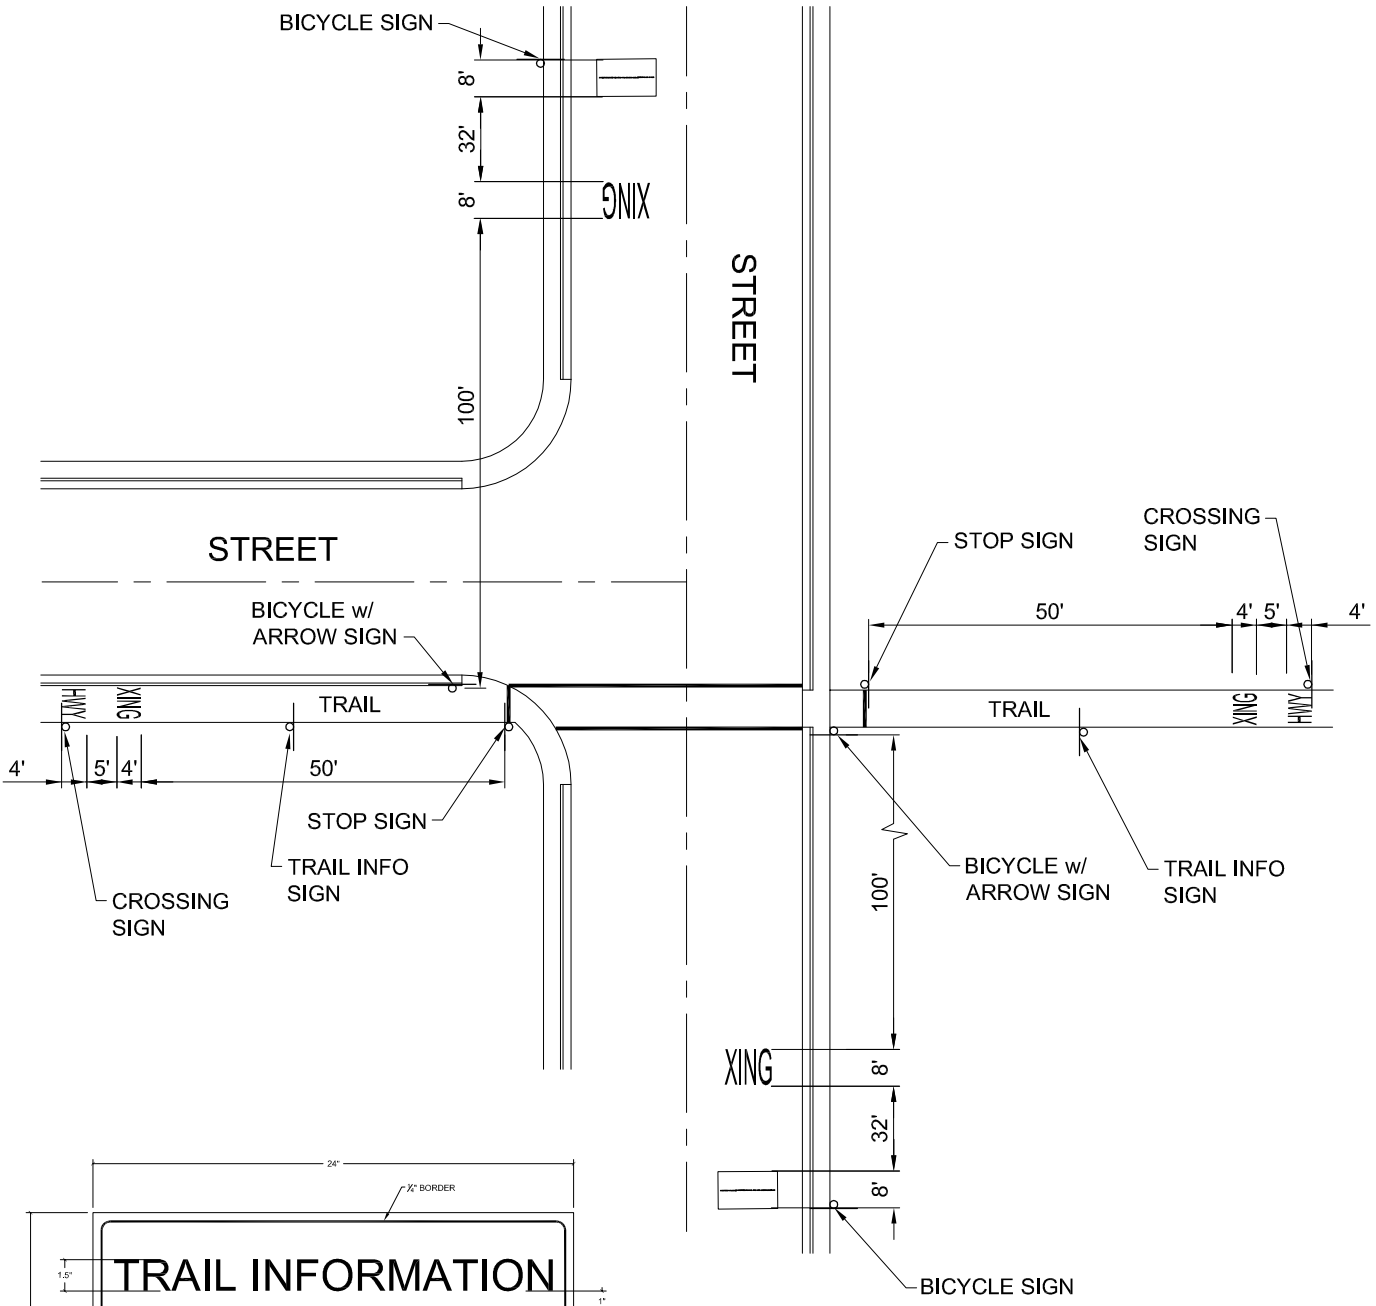

NOTE: ALL SIGN FACE MATERIALS, COLORS, LETTERS, INSTALLATION, ETC. SHALL CONFORM TO CITY ENGINEERING STANDARD DRAWING R-11

TRAIL SIGN FACE DETAIL

NOT TO SCALE

STREET / TRAIL CROSSING STANDARD DETAIL

N.T.S.

SHEET NO. R18	STREET / TRAIL CROSSING STANDARD DETAIL		CEDAR CITY 10 NORTH MAIN STREET CEDAR CITY, UTAH 84720 PH. (435) 586-2963	SCALE: N.T.S.	DATE: 8/2019
FILE: R18				DRAWN: T.B.M.	CHECKED: K.C.W.