NOTES:

1. SANITARY TANK HATCH SHALL BE OPW 269 4" DIA. SELF-CLOSING, FOOT OPERATIONAL AND/OR SPRING/WEIGHTED COVER. OR APPROVED EQUAL. OPENING SHALL BE MIN. 1" ABOVE HIGHEST POINT ON CURB.
2. IF WATER SERVICE IS TO BE PROVIDED ALL STEPS SHALL BE TAKEN TO FOLLOW STATE & FEDERAL LAWS FOR PROPER USE OF CULINARY WATER AROUND OPEN WASTE RV DUMP STATIONS.

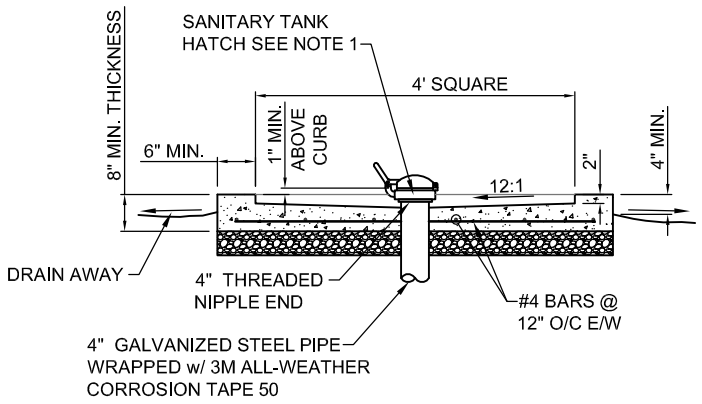

SECTION A-A

N.T.S.

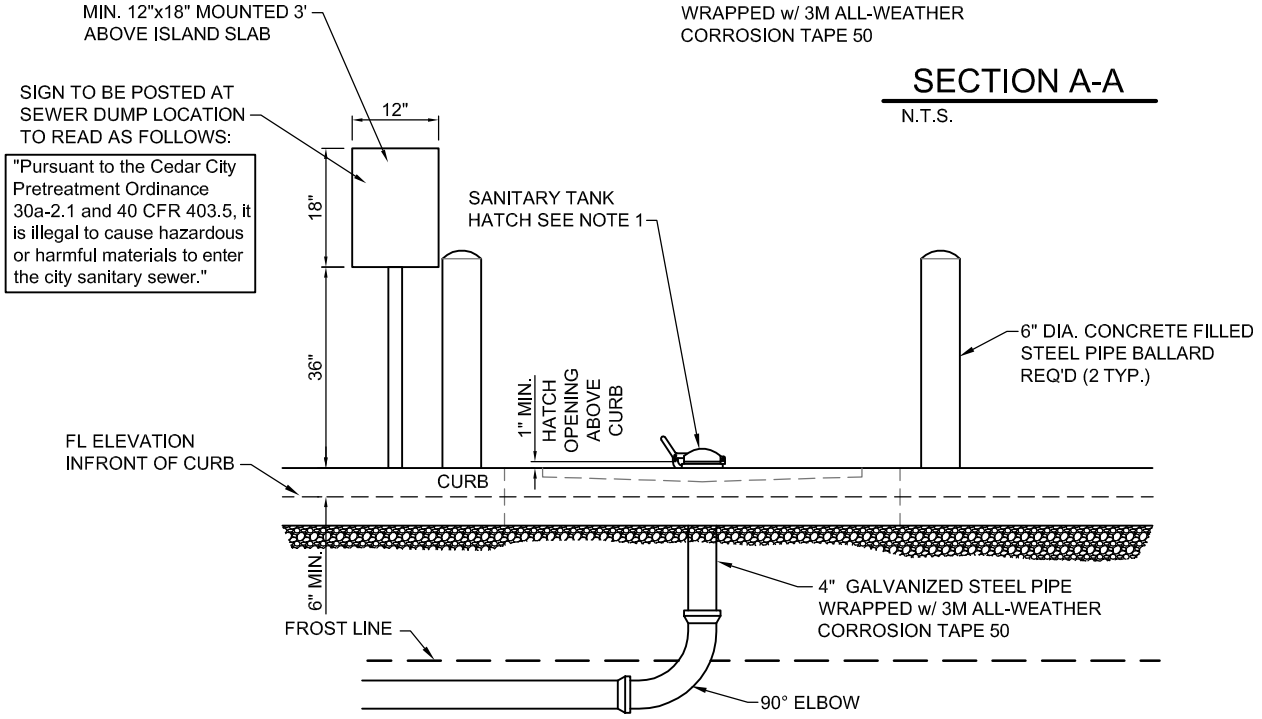

PROFILE VIEW

N.T.S.

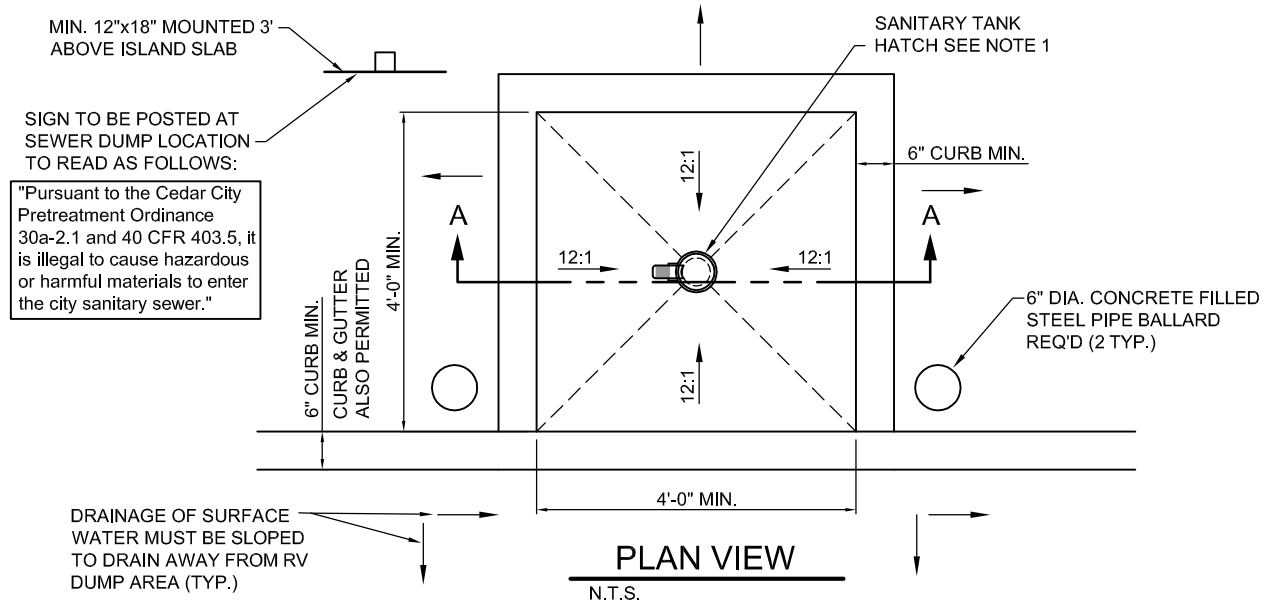

PLAN VIEW

N.T.S.

RV DUMP STATION DETAIL

N.T.S.

SHEET NO. S11	RV DUMP STATION DETAIL		CEDAR CITY 10 NORTH MAIN STREET CEDAR CITY, UTAH 84720 PH. (435) 586-2963	SCALE: N.T.S.	DATE: 8/2019
FILE: S11				DRAWN: T.B.M.	CHECKED: K.C.W.